


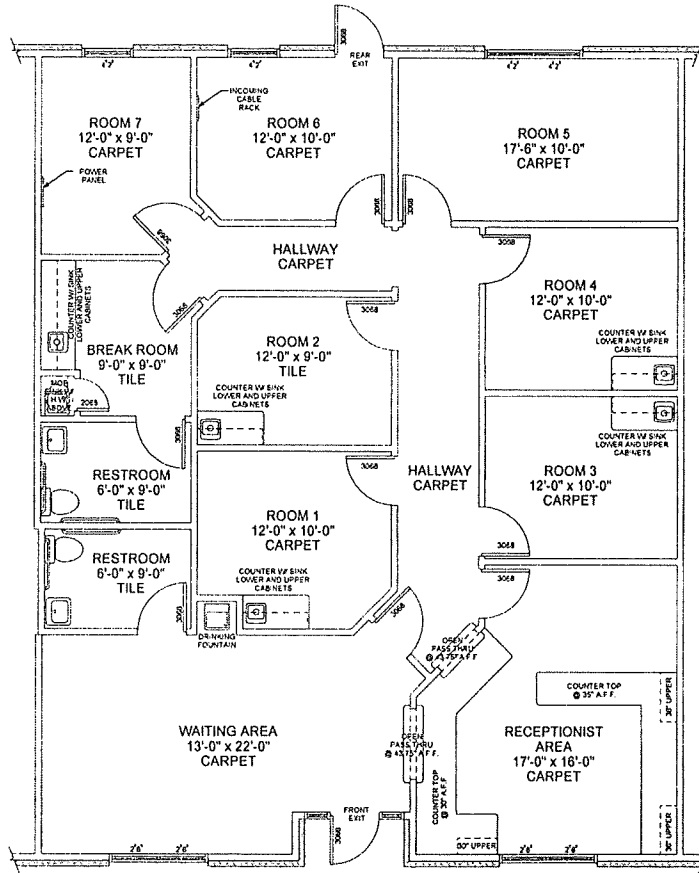

TOTAL 1911SF FLOOR PLAN 8658 NORTH MAIN STREET SCALE 1/4" = 1'-0"

DATE	28 JUL 09
SHEET NO.	
REVISION	

NOT PUBLISHED
ALL RIGHTS RESERVED

SHAFOR • JOHNSON • LLC

ARCHITECTS & PLANNERS
21 WEST FRANKLIN STREET
PESHERO, OHIO 45884
937-848-2620
FAX 937-848-2620

HARRIS HARBOR PROPERTIES
8658 & 8654 NORTH MAIN STREET
DAYTON, OHIO